



Warehouse / Showroom with Extensive Parking
Marshall Road, Plymouth, Devon PL7 1YB

Listers
PROPERTY CONSULTANTS

Location

Marshall Road is conveniently located close to the Marsh Mills intersection of the A38 Devon Expressway, linking Plymouth to Exeter and Cornwall.

The location is an established sought after commercial area, with a variety of national and local covenants, such as: Vospers Van Centre and other brands such as Skoda, Ford, Suzuki. Kingsleat Trade Park, has national trade counter operators such as Screw Fix, Dulux and Toolstation. Chantry Mill Business Park comprises a range of smaller units for local businesses.

Building Overview

- Total GIA 22,782sq.ft (2123sq.m)
- Prominent Site Corner Site with Excellent Frontage
Principal Warehouse / Showroom
- Entrance with 360deg Circulation
- Close to Major Arterial Road And Intersection of A38

Viewing and Further Information Contact

Gareth Forrest
Listers Property Consultants
01752 222135
Gareth@listers.uk.com



Warehouse / Showroom

The principal building is a widespan steel portal frame construction, with dual pitched roof providing daylight panels.

LED lighting is provided throughout. To the eastern elevation, roller shutters have been replaced with glass fronted openings. To the south, three roller shutters provide access to the warehouse. To the western elevation, the building has been subdivided and provides further roller shutters accessed from a gated compound. There is an area of offices (with welfare) fronting Marshall Road, with glazed windows, and a mezzanine with low eave which provides additional storage.

Externally, there is ample parking to the front and side elevation, historically providing display and customer parking.

Schedule of Accommodation (GIA)

Area	sq.ft	sq.m
Ground floor	20,236	1,880
Mezzanine	2,546	243
	22,782	2,123

Eaves

4.10m (13.45ft) Rising to 5.24m (17.19ft)

Services

Mains Services are connected along with Three Phase Power.

Planning / Use

Suitable for uses falling within Class B1 or B8 of the Use Classes Order 1987 or 2020 Class E uses, for which consent may be required.

Energy Performance

Warehouse / Offices D (86)






Former Evans Halshaw Car Supermarket, Marshall Road, Plymouth, PL7 1YB



For identification only - Not to scale

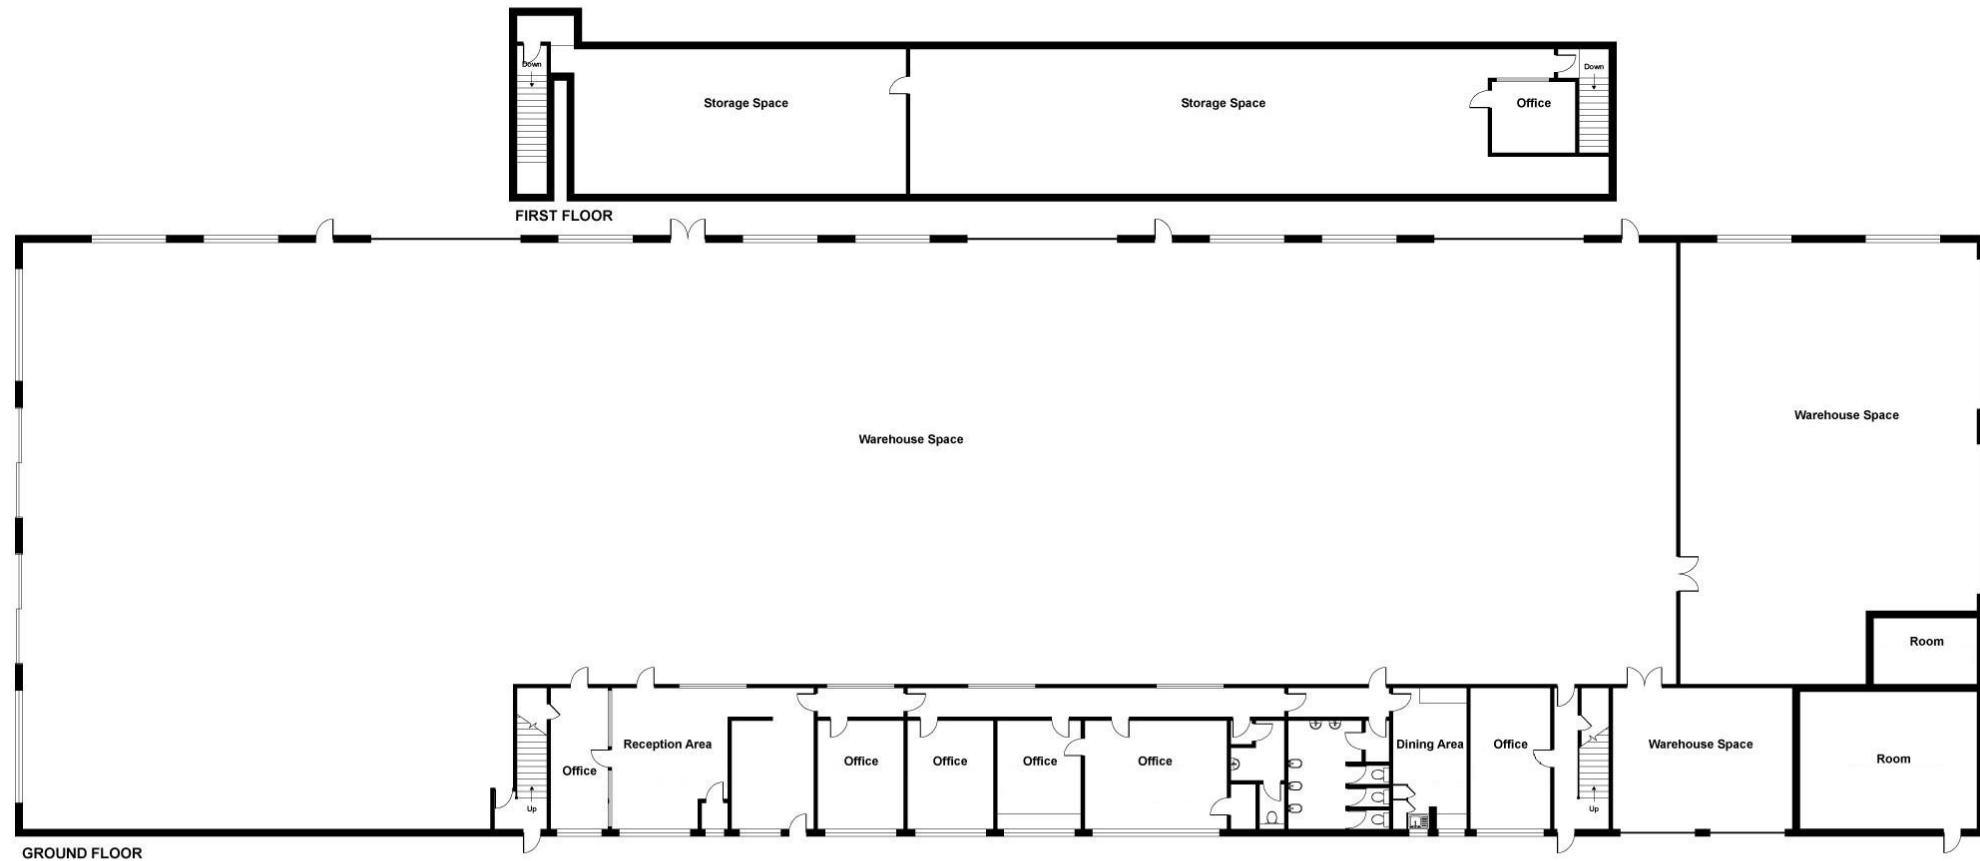

Floor plan produced in accordance with RICS Property Measurement 2nd Edition, Incorporating International Property Measurement Standards (IPMS2 Residential). © nichecom 2025. Produced for Miller Commercial LLP. REF: 1264340



(NOTE: The demise excludes the area shaded in blue)

©Google images 2025

MISREPRESENTATION ACT COPYRIGHT DISCLAIMER. No part of this document may be reproduced or transmitted in any form or by any means without prior written consent of Listers Ltd. It is based on material that we believe to be reliable. Whilst every effort has been made to ensure its accuracy, we cannot offer any warranty that it contains no factual errors. We would like to be told of any such errors in order to correct them. All Rights Reserved. COPYRIGHT LISTERS Ltd 2024. Registered in England Company Number: 8473324 VAT no: 159 0357 01

Listers
PROPERTY CONSULTANTS